01/09/2008
10:51:35

W27X235

d	28 11/16"
tw	1"
bf	14 3/16"
tf	1 5/8"

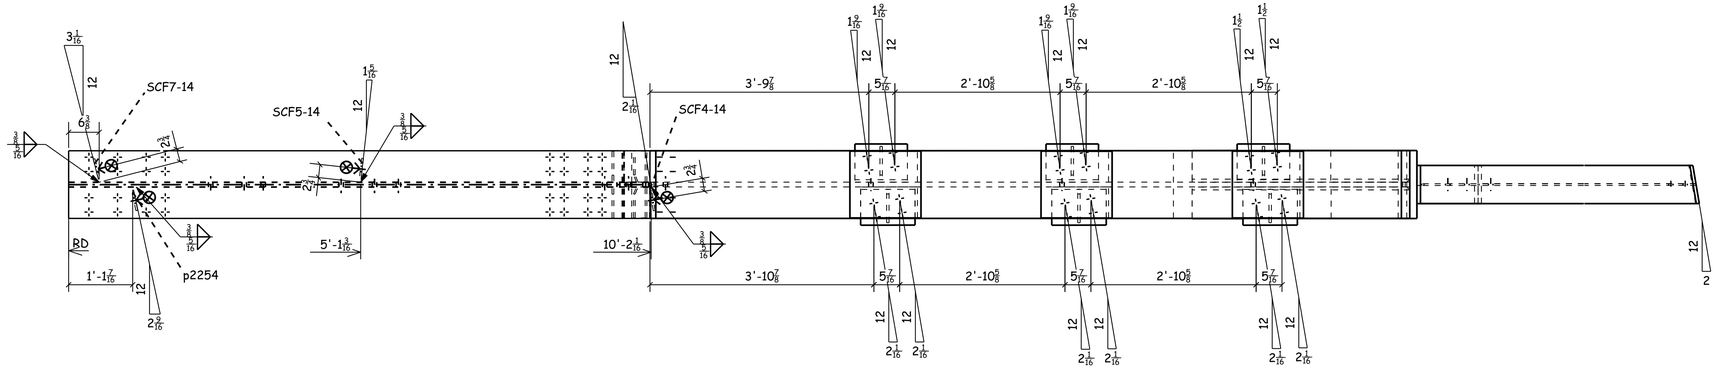

C - C

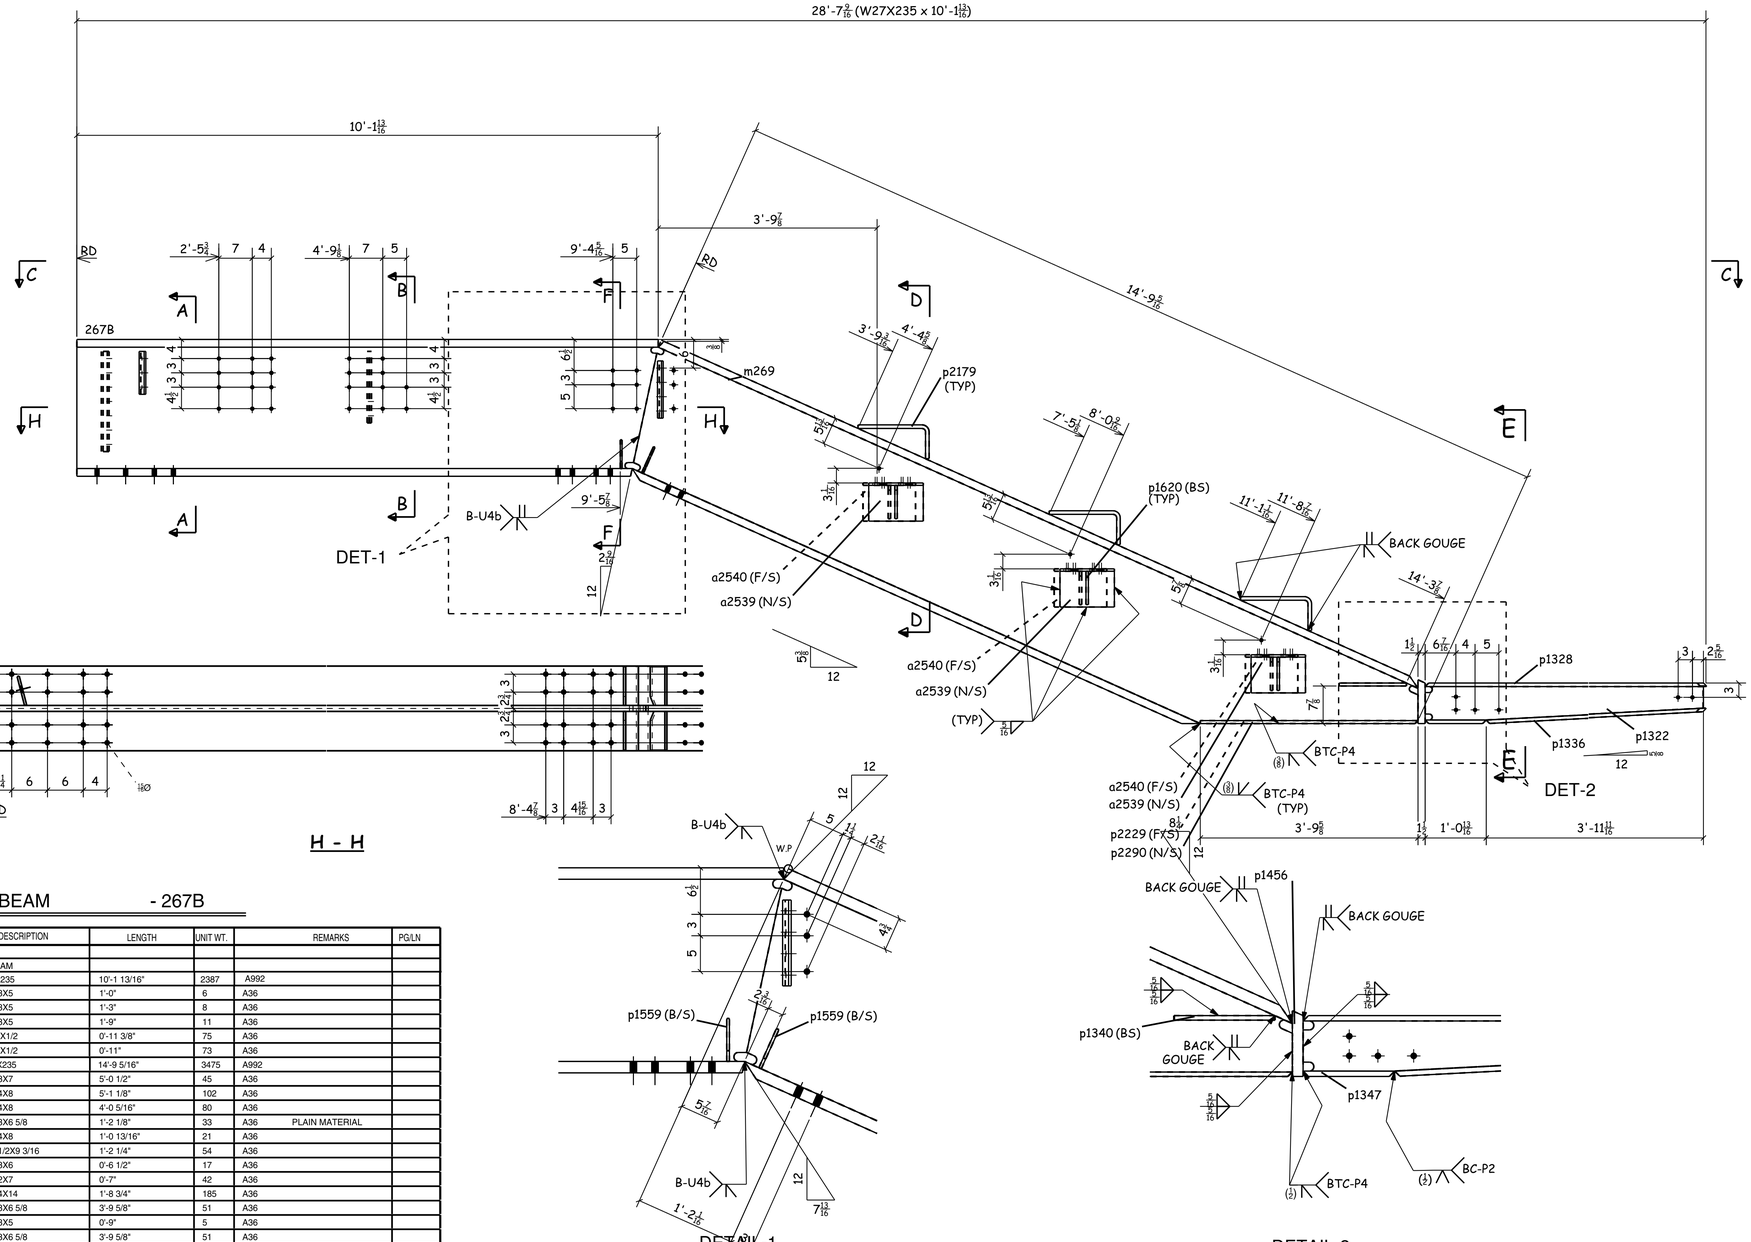

H - H

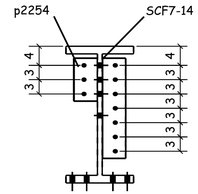

A - A

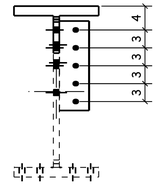

B - B

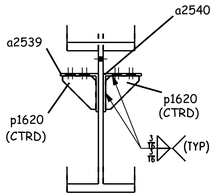

D - D

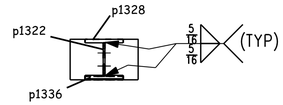

E - E

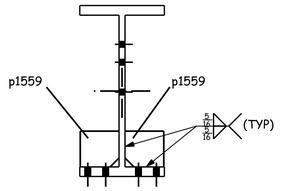

F - F

1 - BEAM - 267B

TOTAL QTY	UNIT QTY	MARK	DESCRIPTION	LENGTH	UNIT WT.	REMARKS	PG/LN
1		267B	BEAM				
1	1	267B	W27X235	10'-1 13/16"	2387	A992	
1	1	SCF4-14	PL3/8X5	1'-0"	6	A36	
1	1	SCF5-14	PL3/8X5	1'-3"	8	A36	
1	1	SCF7-14	PL3/8X5	1'-9"	11	A36	
3	3	a2539	L8X8X1/2	0'-11 3/8"	75	A36	
3	3	a2540	L8X8X1/2	0'-11"	73	A36	
1	1	m269	W27X235	14'-9 5/16"	3475	A992	
1	1	p1322	PL3/8X7	5'-0 1/2"	45	A36	
1	1	p1328	PL3/4X8	5'-1 1/8"	102	A36	
1	1	p1336	PL3/4X8	4'-0 5/16"	80	A36	
2	2	p1340	PL5/8X6 5/8	1'-2 1/8"	33	A36 PLAIN MATERIAL	
1	1	p1347	PL3/4X8	1'-0 13/16"	21	A36	
1	1	p1456	PL1 1/2X9 3/16	1'-2 1/4"	54	A36	
4	4	p1559	PL3/8X6	0'-6 1/2"	17	A36	
6	6	p1620	PL1/2X7	0'-7"	42	A36	
3	3	p2179	PL3/4X14	1'-8 3/4"	185	A36	
1	1	p2229	PL5/8X6 5/8	3'-9 5/8"	51	A36	
1	1	p2254	PL3/8X5	0'-9"	5	A36	
1	1	p2290	PL5/8X6 5/8	3'-9 5/8"	51	A36	

UNIT QTY.	FIELD BOLTS	LENGTH
4	7/8" DIA A325N	BOLT 2 1/2"
40	7/8" DIA A325N	BOLT 4"

SHIP	GRID LOC.	ELEV.	REF.	I.D. No.
1	7.5-7.7/F.4-F.2	223'-10"		30233

SHOP NOTES:
= THE SIDE TO BE STRIPED
* ALL COPES TO BE RADIUSED *
BOLT HEAD SHOWN ARE FOR INDICATIVE PUROSE

NOTE :
READ THIS DRAWING IN CONJUNCTION WITH DRAWING 267 SHEET 2 OF 2

PROJECT
RACC NEW THEATER READING, PA

HOLES	SHOP BOLTS	ELECTRODES	ALL MAT'L TO
15/16Ø (UN.)		E70XX (LH)	BE ASTM A36 (UN)
SHOP PAINT		SURFACE PREP.	DEV. MIL

DRW BY	DATE	CHKD BY	DATE	CONTRACT NO.	SHT NO.
PP	09/28/2005	BNS	10.03.05	1831	267B